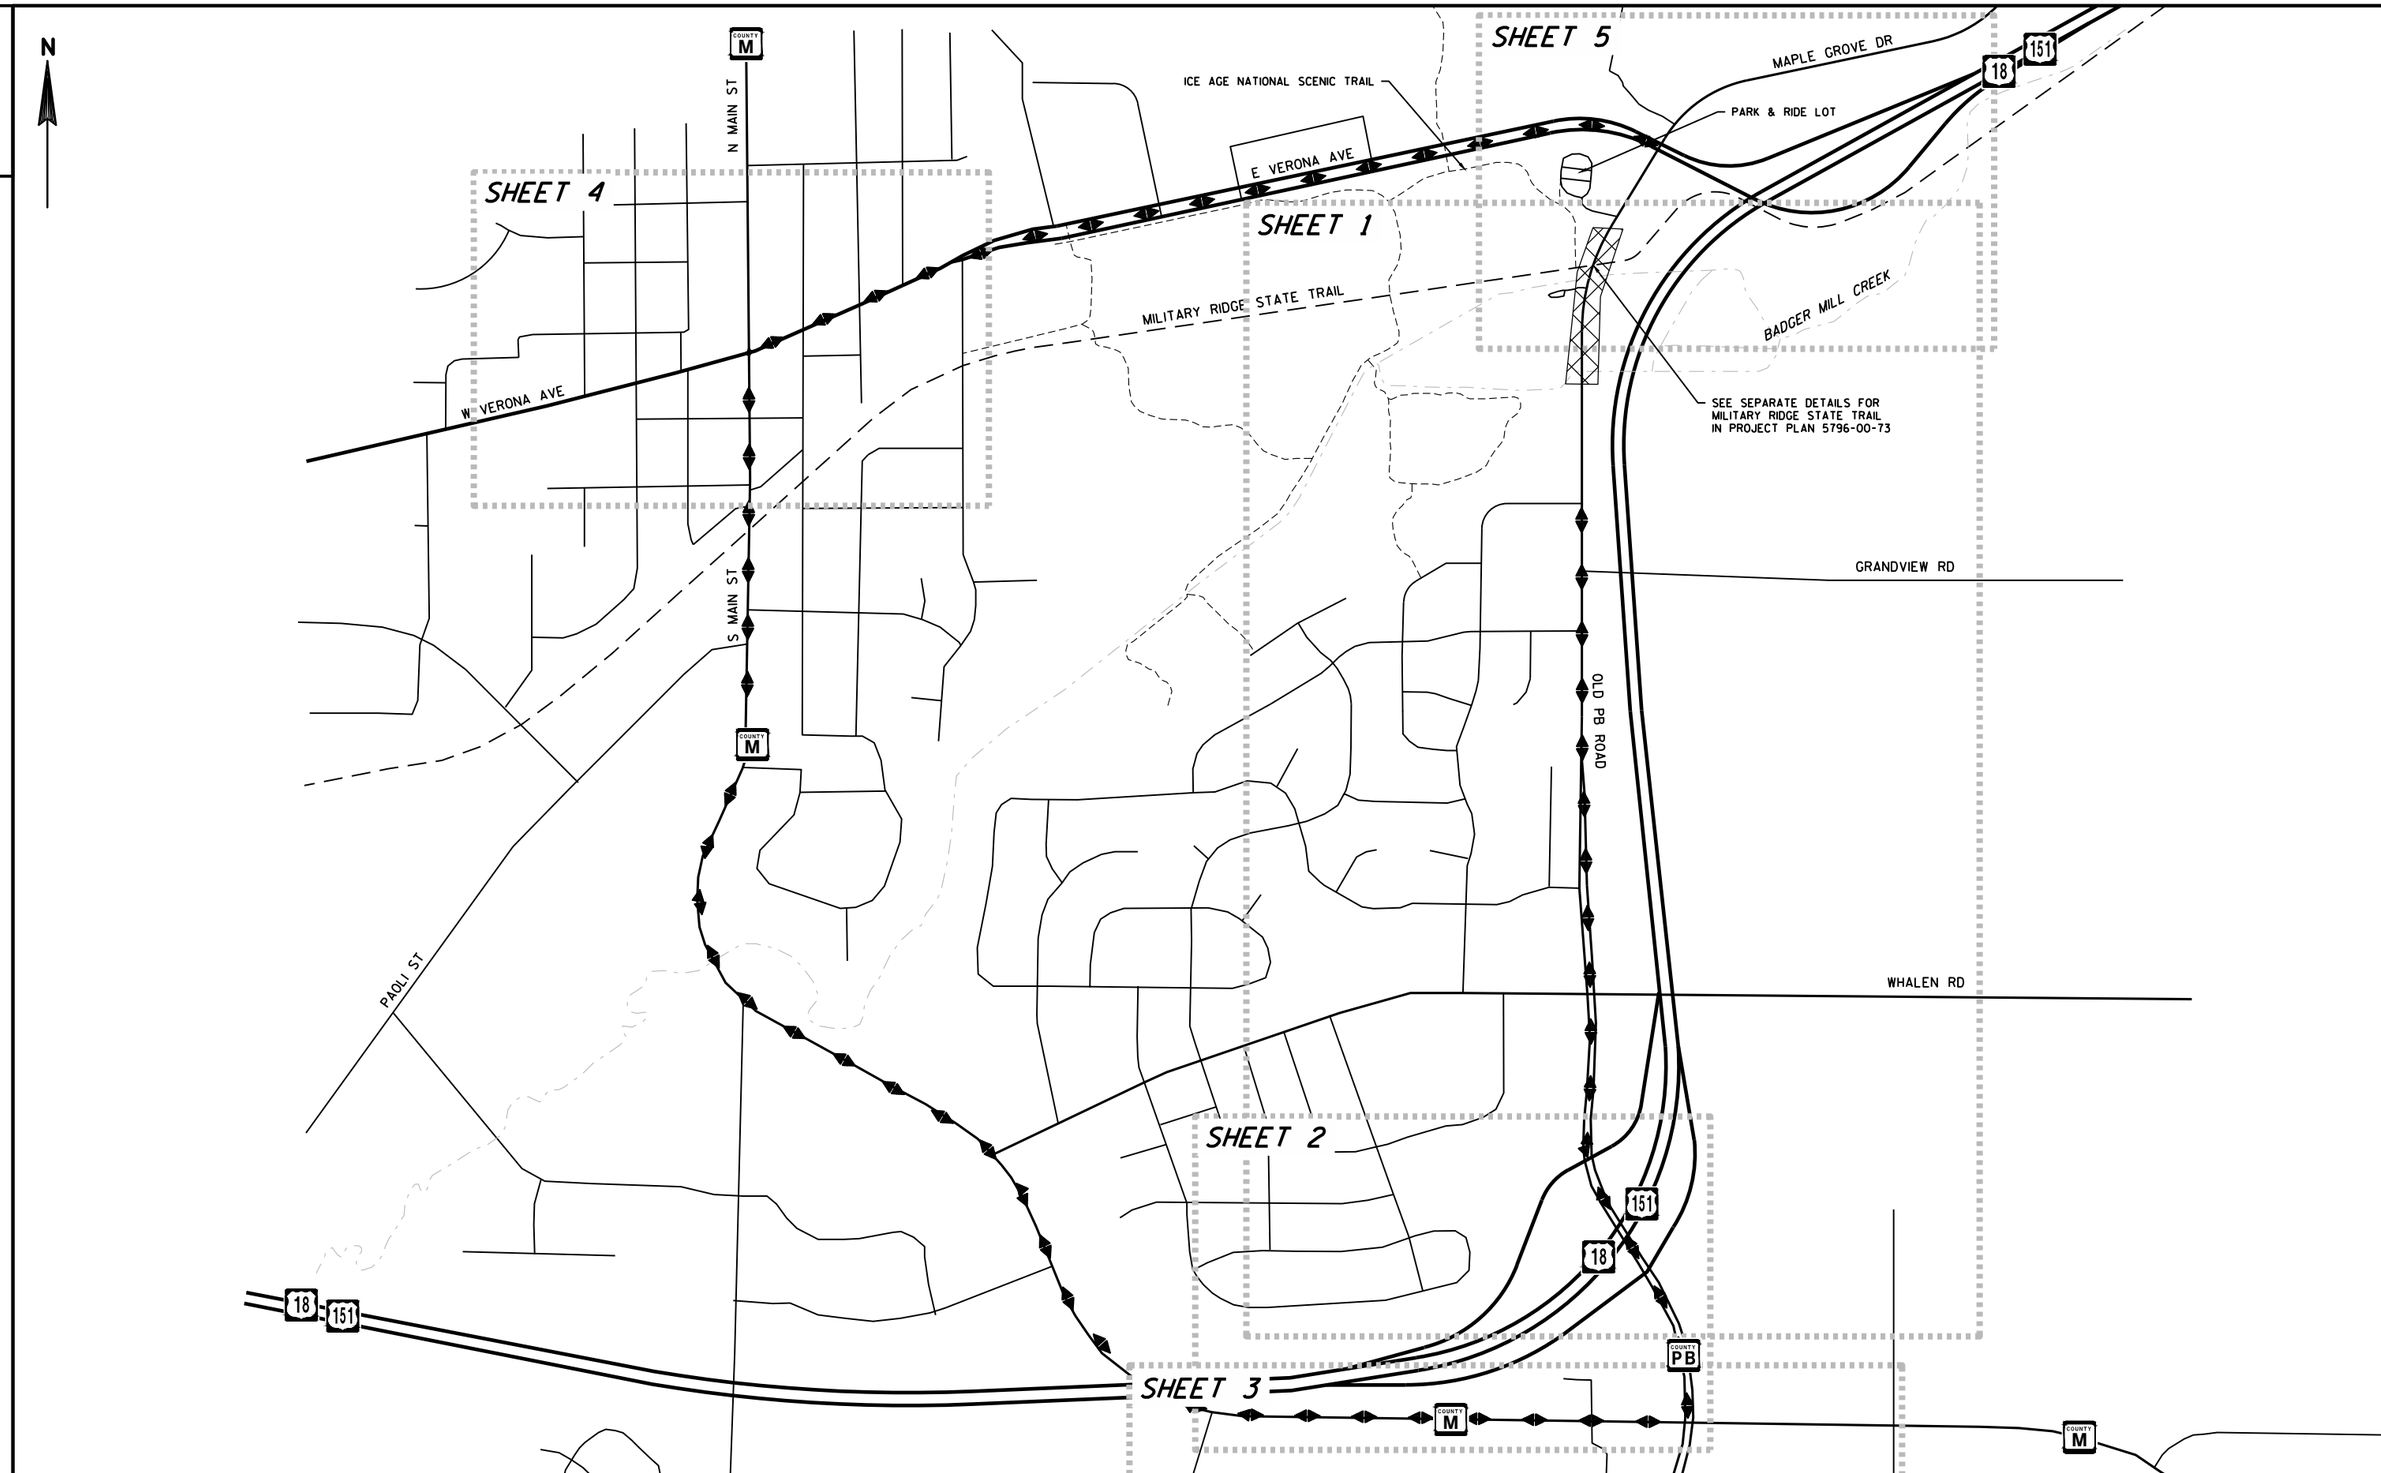

PROJECT NO: 5796-00-70	HWY: CTH PB	COUNTY: DANE	DETOUR OVERVIEW	SHEET	E

FILE NAME : V:\TRANS-MD\410714 OLD CTH PB_CITY OF VERONA\ROADWAY\C3D\SHEETSPLAN\027001_DT (MAINLINE).DWG
LAYOUT NAME - overview
PLOT DATE : 9/28/2017 8:14 AM PLOT BY : MUENCH, DOUGLAS PLOT NAME : PLOT SCALE : ##########