2

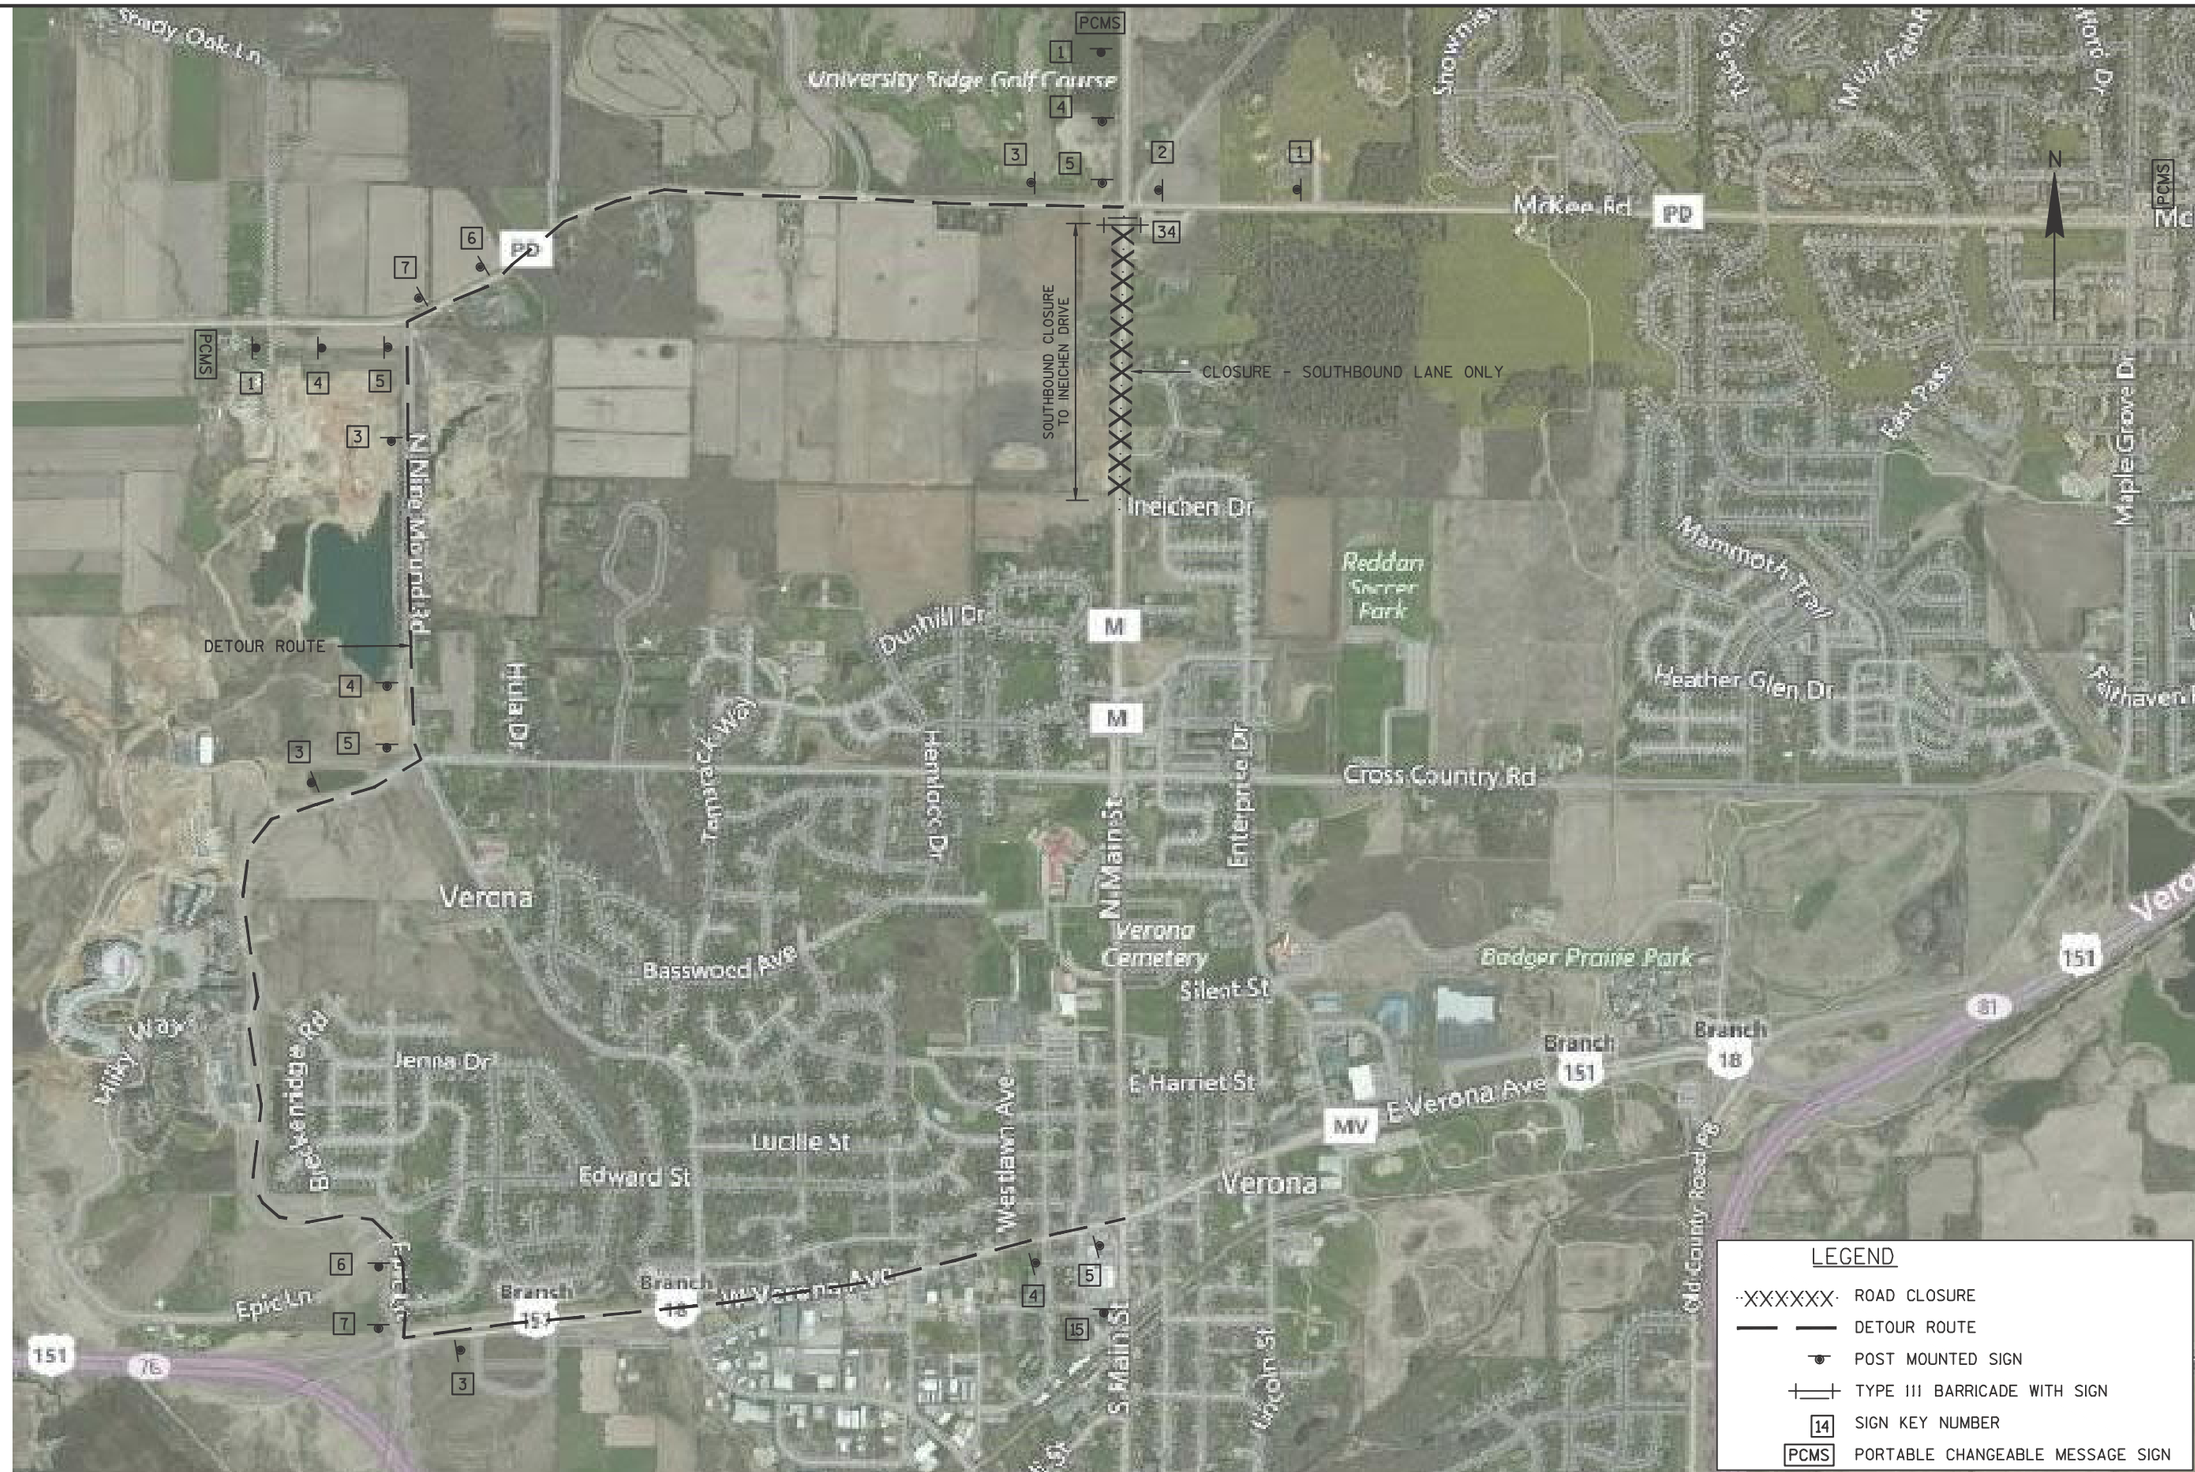

LEGEND

XXXXXX	ROAD CLOSURE
— —	DETOUR ROUTE
	POST MOUNTED SIGN
	TYPE III BARRICADE WITH SIGN
14	SIGN KEY NUMBER
PCMS	PORTABLE CHANGEABLE MESSAGE SIGN

PROJECT NO:5992-09-82	HWY: CTH M	COUNTY: DANE	DETOUR ROUTE: CLOSE CTH M SOUTHBOUND LANE ONLY	SHEET 758	E

FILE NAME : P:\370S\373\00373030\CADDC3D\SHEETSPLAN\DETOUR ROUTES.DWG PLOT DATE : 4/26/2017 3:17 PM PLOT BY : JIM SOLBERG PLOT NAME : PLOT SCALE : 0.000716

WISDOT/CADDS SHEET 44