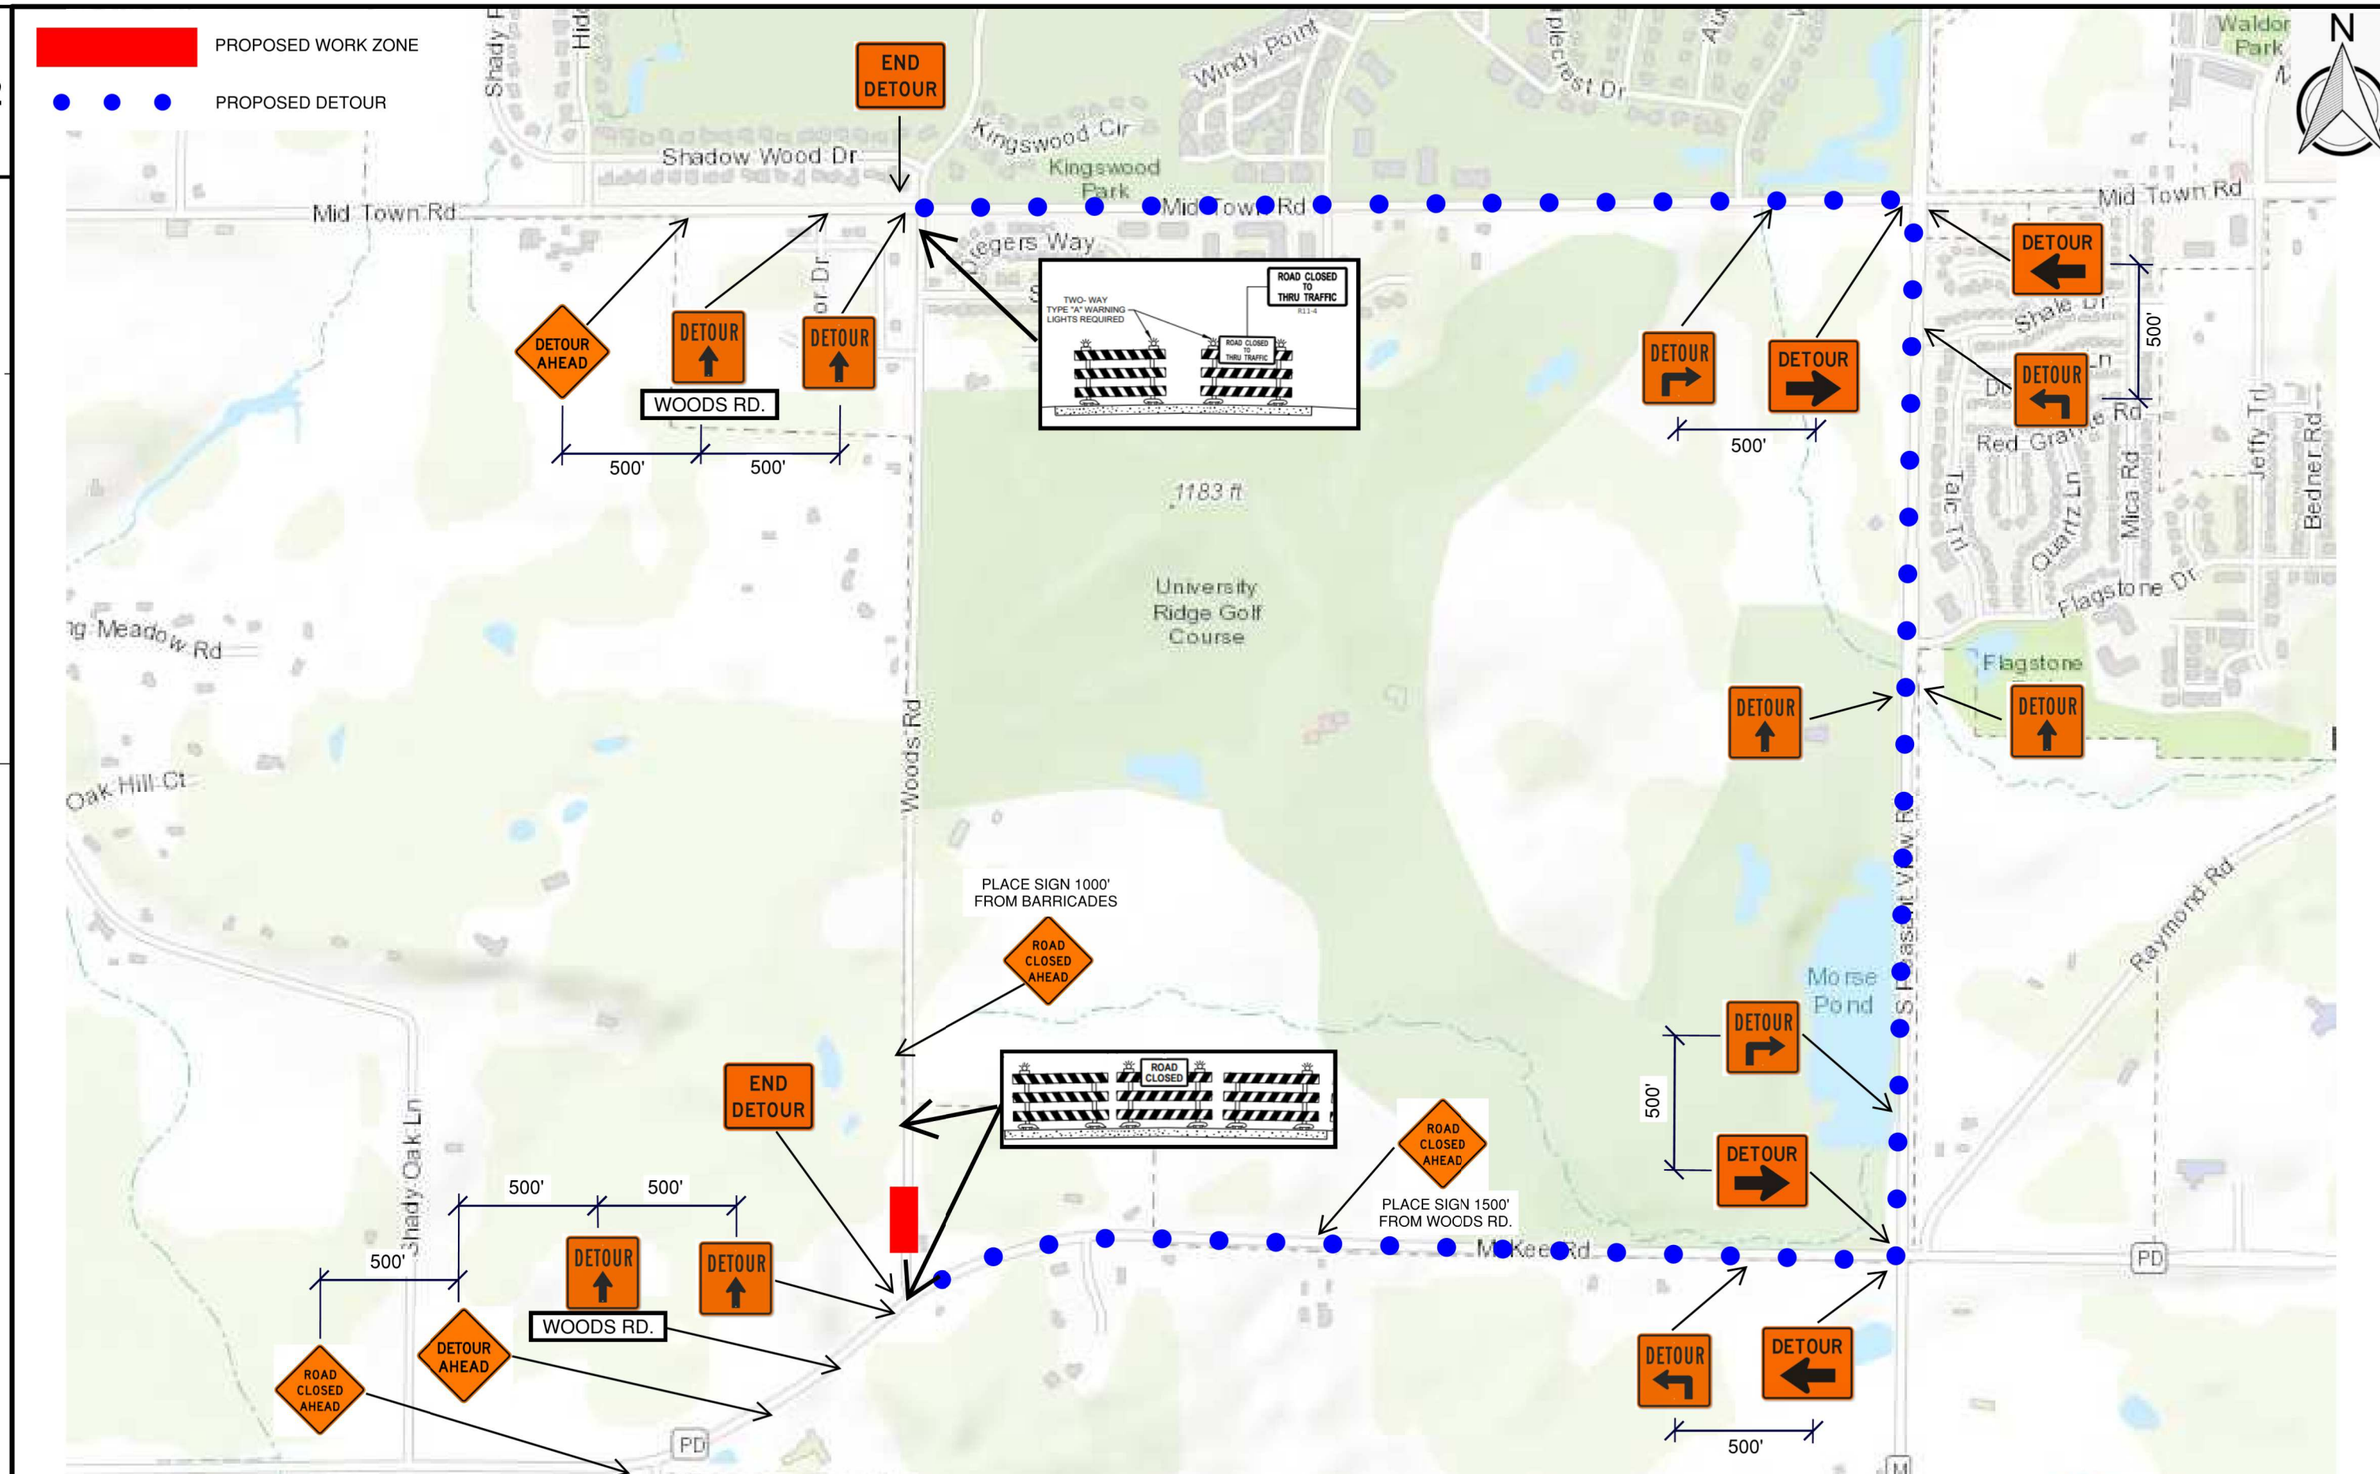

PROJECT NO:	HWY: CTH PD	COUNTY: DANE	TRAFFIC CONTROL DETOUR, WOODS RD.	SHEET	E

2

N

WOODS RD.

ROAD WORK AHEAD

LEFT LANE CLOSED AHEAD

ROAD WORK AHEAD

700'

700'

350'

WINDSWEPT WAY

DRUM SPACING 50' MAX

DRUM SPACING 50' MAX

SIGN MOUNTED ON BARRICADE

COUNTY PD

ROAD WORK AHEAD

2

NOTES:

- SIGN PLACEMENT AND DISTANCES BASED OFF SDD 15D20. SEE SDD 15D20 FOR ADDITIONAL PLACEMENT DISTANCES AND SPACING DETAILS.
- "UTILITY WORK AHEAD" SIGNS MAY BE USED IN PLACE OF "ROAD WORK AHEAD"

PROPOSED WORK ZONE

EXISTING GAS

PROPOSED GAS

TRAFFIC CONTROL DRUM

PROJECT NO:	HWY: CTH PD	COUNTY: DANE	TRAFFIC CONTROL, CTH PD GAS MAIN EXCAVATION	SHEET	E