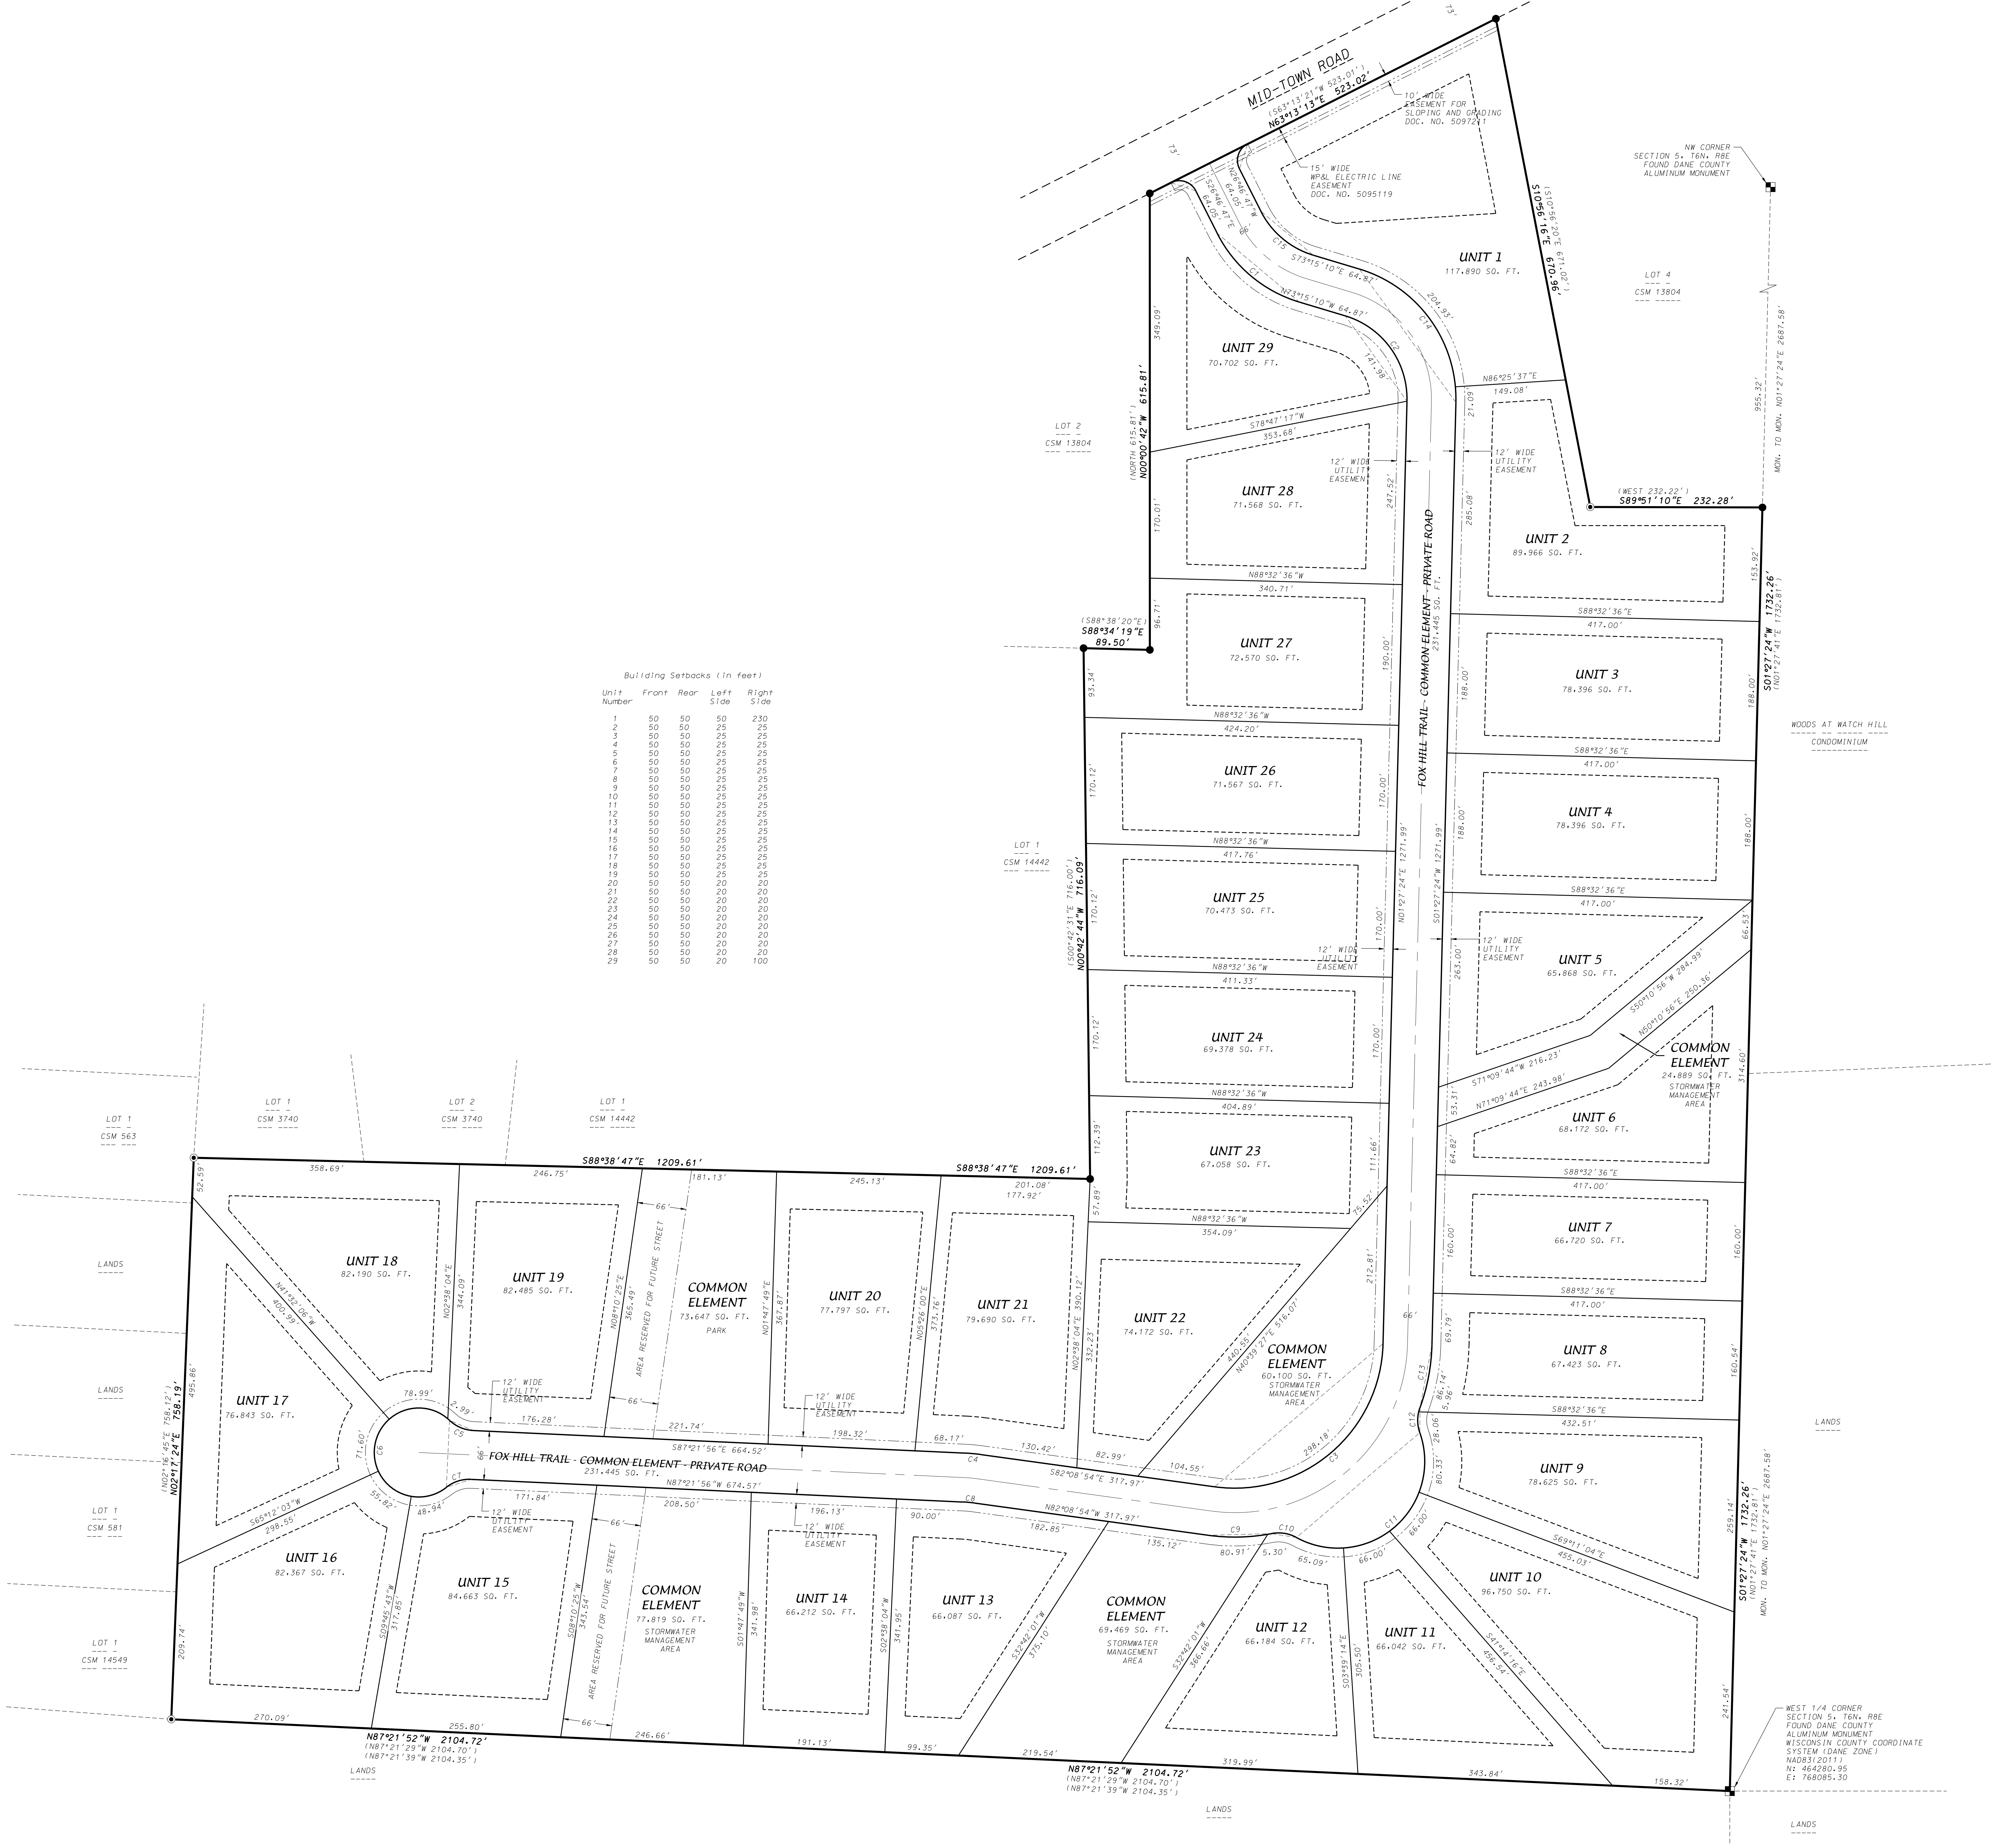

Building Setbacks (in feet)

Unit Number	Front	Rear	Left Side	Right Side
1	50	50	50	230
2	50	50	25	25
3	50	50	25	25
4	50	50	25	25
5	50	50	25	25
6	50	50	25	25
7	50	50	25	25
8	50	50	25	25
9	50	50	25	25
10	50	50	25	25
11	50	50	25	25
12	50	50	25	25
13	50	50	25	25
14	50	50	25	25
15	50	50	25	25
16	50	50	25	25
17	50	50	25	25
18	50	50	25	25
19	50	50	25	25
20	50	50	20	20
21	50	50	20	20
22	50	50	20	20
23	50	50	20	20
24	50	50	20	20
25	50	50	20	20
26	50	50	20	20
27	50	50	20	20
28	50	50	20	20
29	50	50	20	100

DATE: 05-0418
REVISED:
FN: 17-07-107
Sheet Number:
1 of 1

SCALE: 1"= 100'
0 100
GRID NORTH
WISCONSIN COUNTY COORDINATE
SYSTEM (DANE ZONE)

CONDO PLAT - OVERALL

FOX HILL

LOT 2, CERTIFIED SURVEY MAP NO. 14442,
TOWN OF VERONA, DANE COUNTY, WISCONSIN

D'ONOFRIO KOTTKE AND ASSOCIATES, INC.
7530 Westward Way, Madison, WI 53717
Phone: 608.833.7530 • Fax: 608.833.1089
YOUR NATURAL RESOURCE FOR LAND DEVELOPMENT

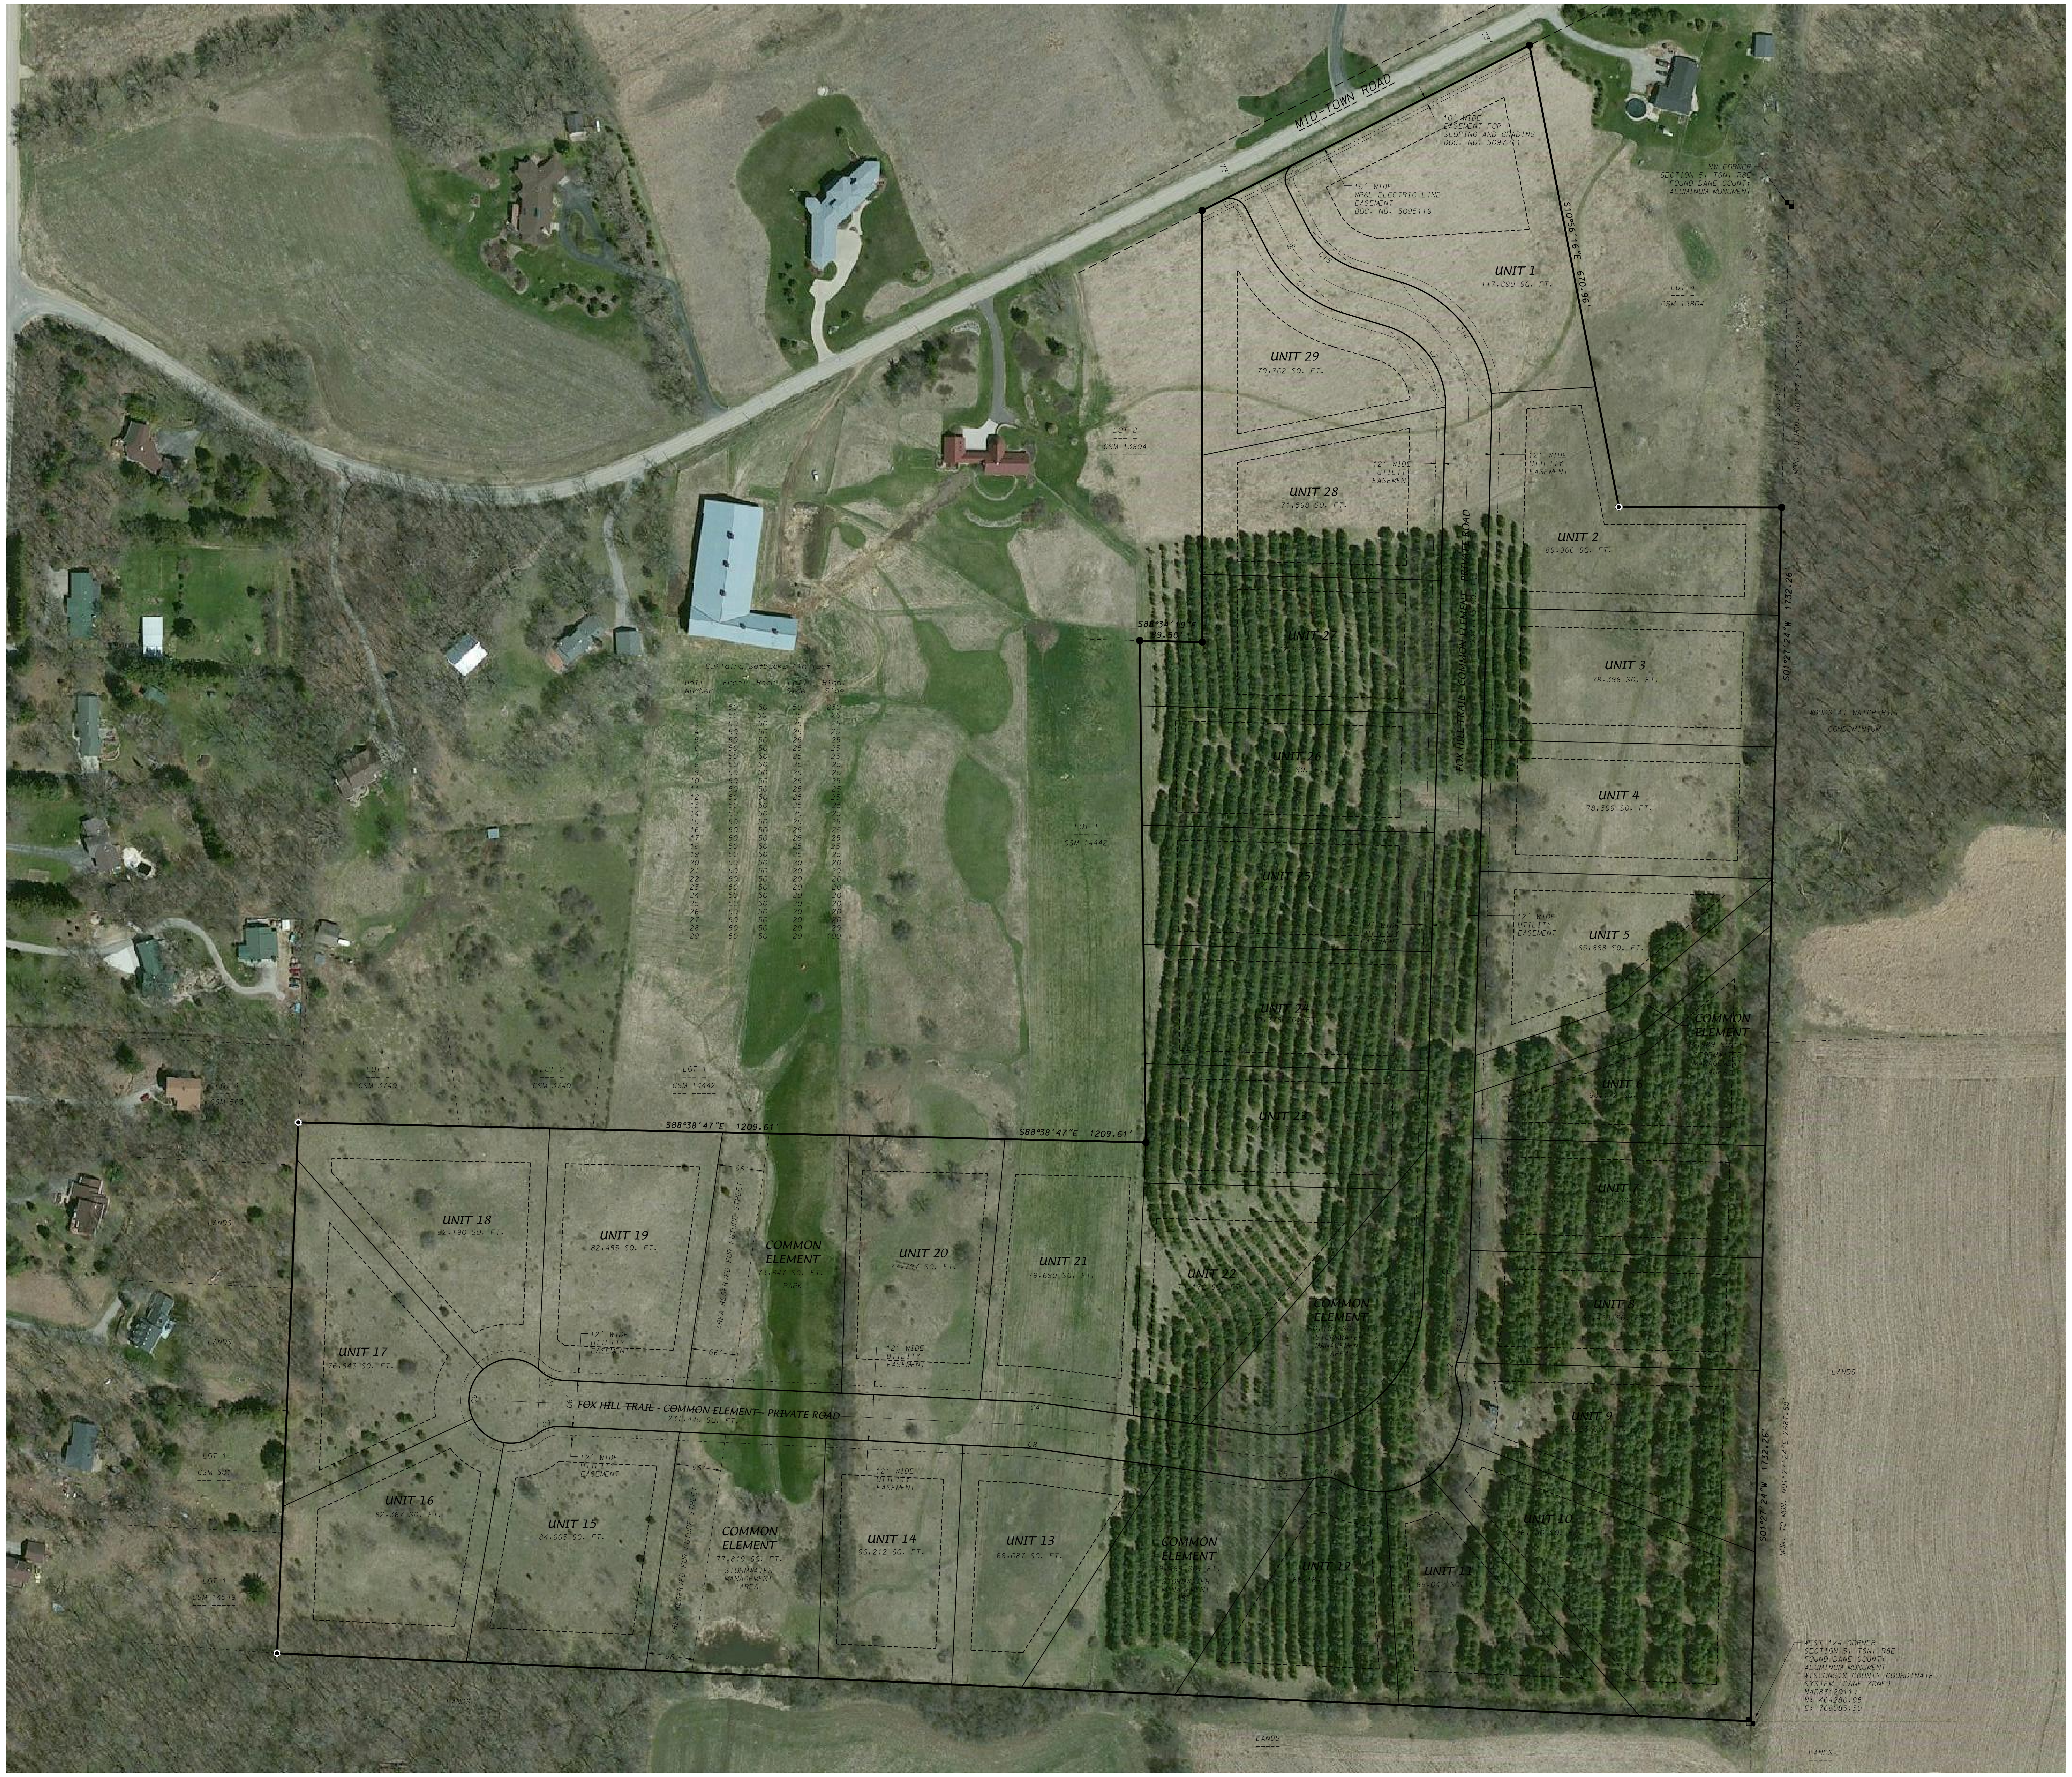

DATE: 05-04-18
REVISED:

FN: 17-07-107

Sheet Number:
1 of 1

SCALE: 1"= 100'

0 100

GRID NORTH
WISCONSIN COUNTY COORDINATE
SYSTEM (DANE ZONE)

CONDO PLAT - AERIAL

FOX HILL

LOT 2, CERTIFIED SURVEY MAP NO. 14442,
TOWN OF VERONA, DANE COUNTY, WISCONSIN

D'ONOFRIO KOTTKE AND ASSOCIATES, INC.
7530 Westward Way, Madison, WI 53717
Phone: 608.833.7530 • Fax: 608.833.1089
YOUR NATURAL RESOURCE FOR LAND DEVELOPMENT

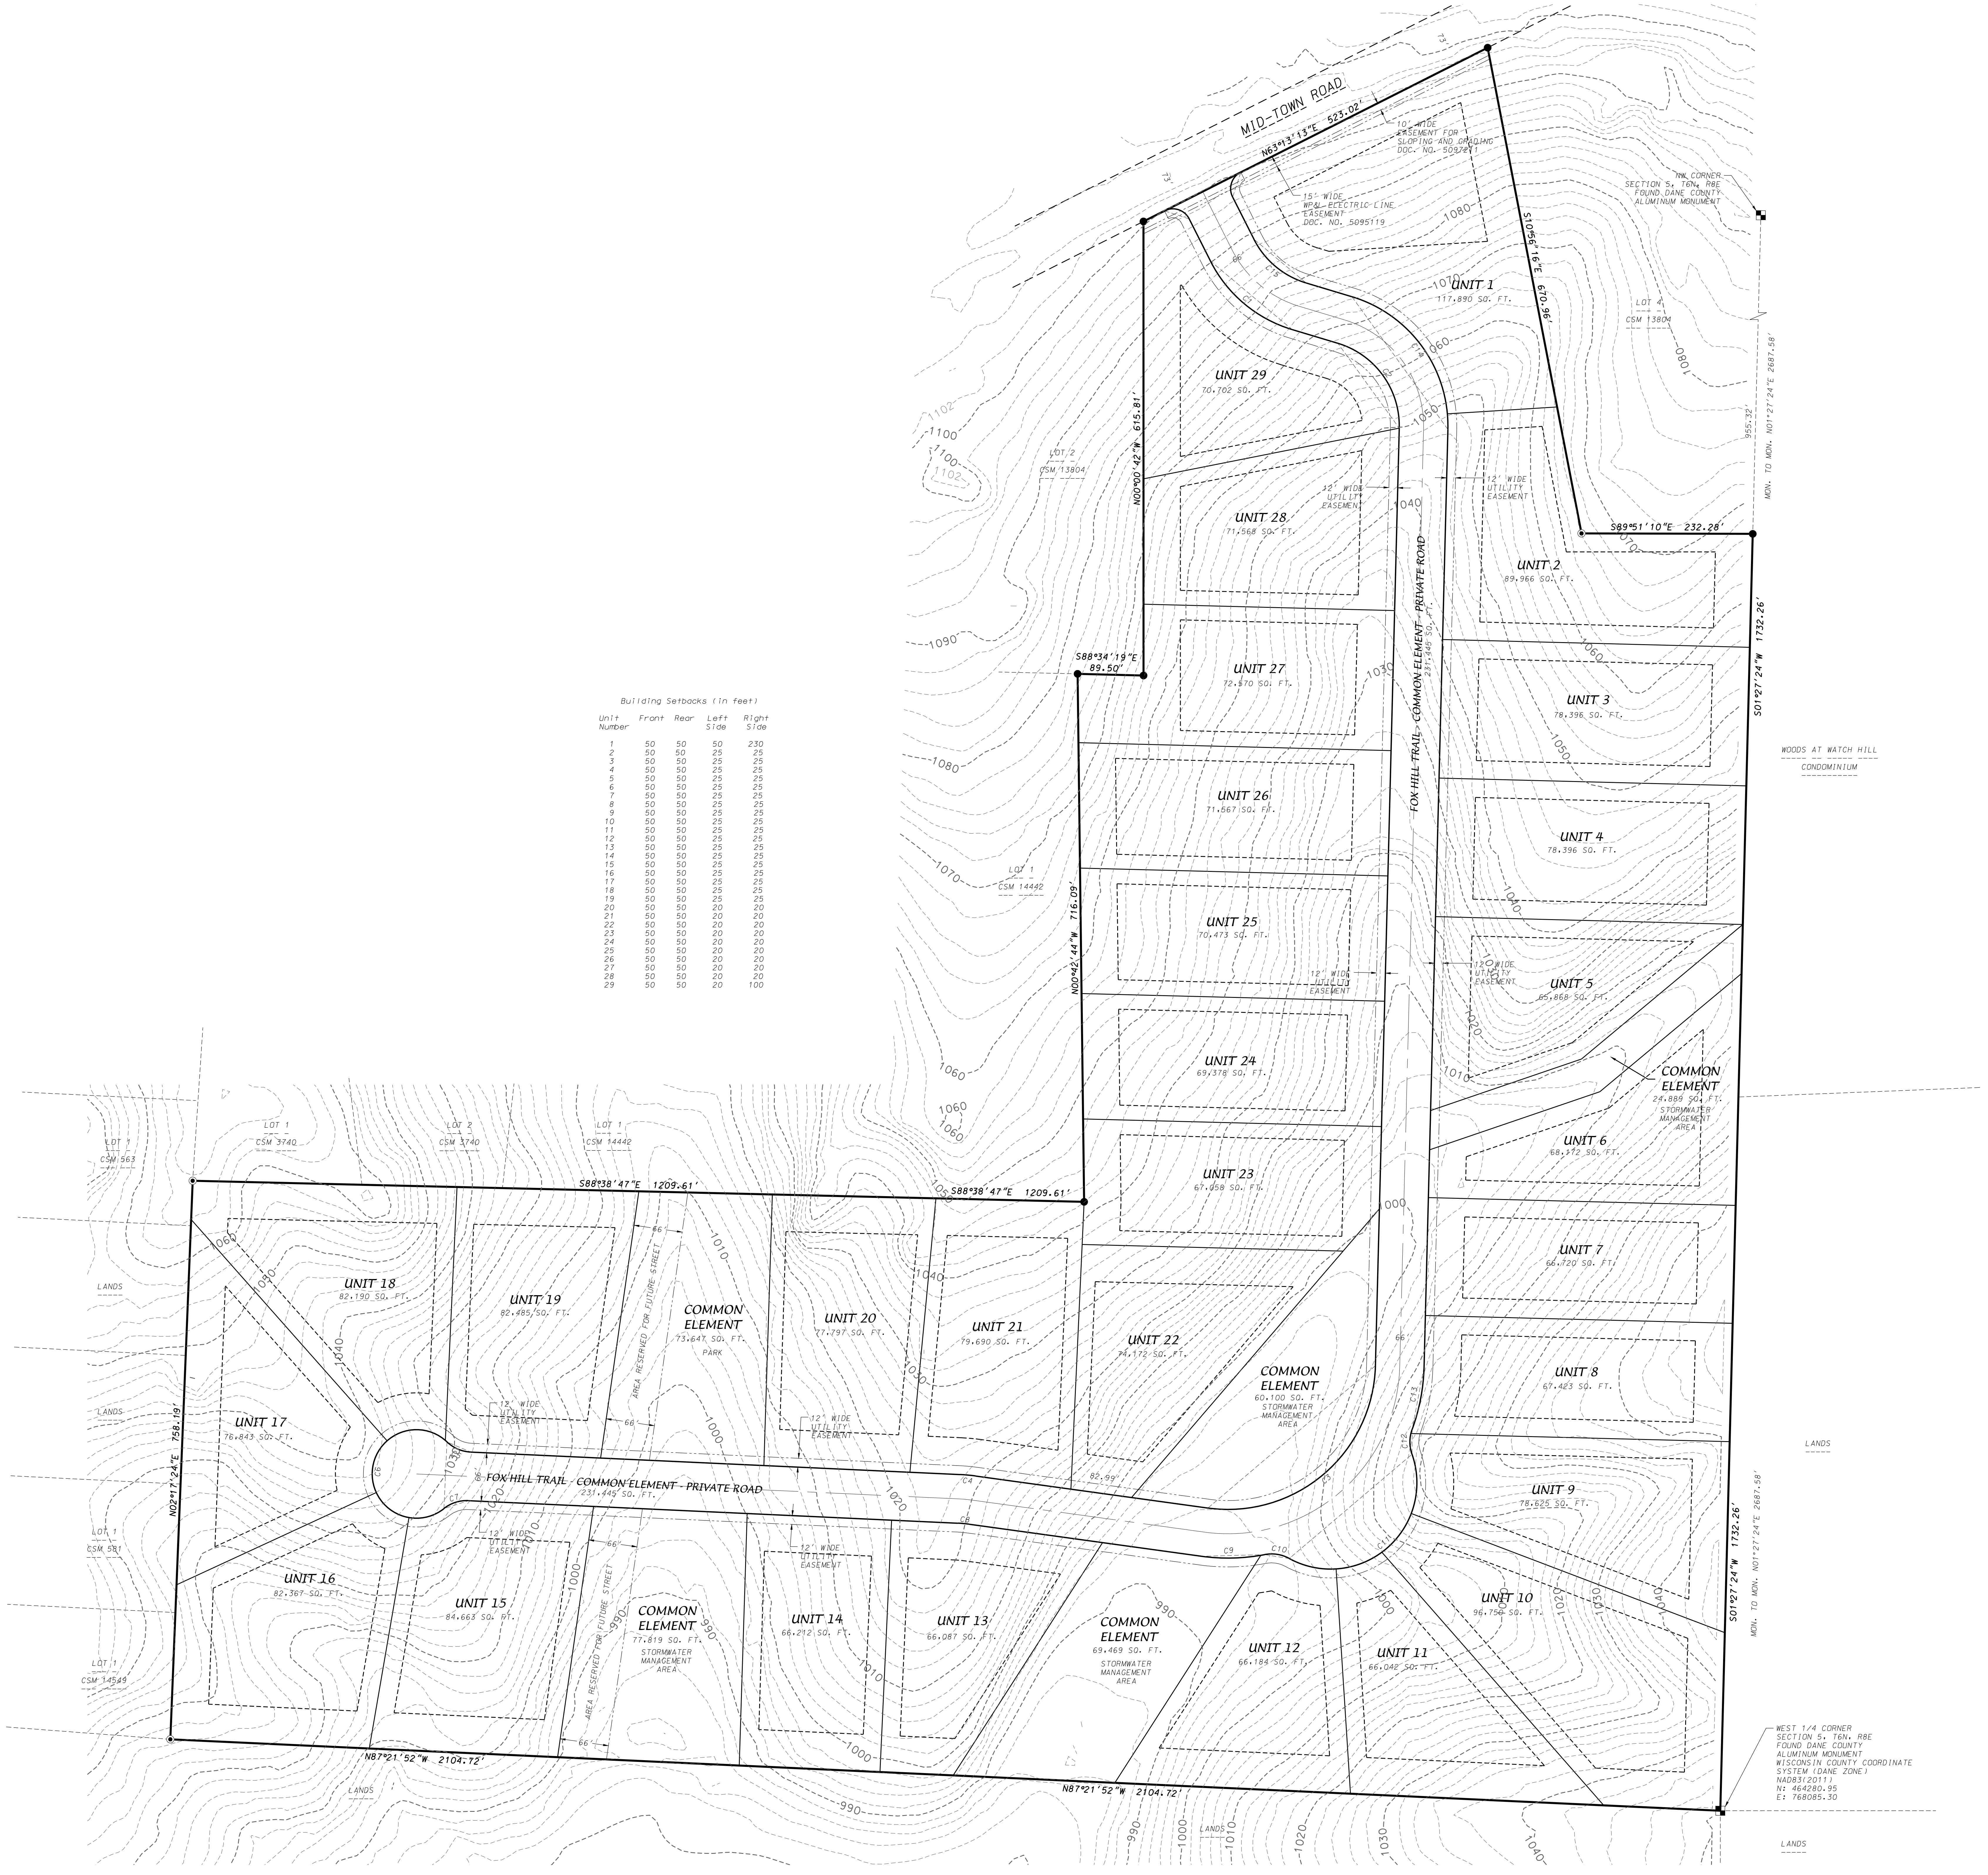

Building Setbacks (in feet)

Unit Number	Front	Rear	Left Side	Right Side
1	50	50	50	230
2	50	50	25	25
3	50	50	25	25
4	50	50	25	25
5	50	50	25	25
6	50	50	25	25
7	50	50	25	25
8	50	50	25	25
9	50	50	25	25
10	50	50	25	25
11	50	50	25	25
12	50	50	25	25
13	50	50	25	25
14	50	50	25	25
15	50	50	25	25
16	50	50	25	25
17	50	50	25	25
18	50	50	25	25
19	50	50	25	25
20	50	50	20	20
21	50	50	20	20
22	50	50	20	20
23	50	50	20	20
24	50	50	20	20
25	50	50	20	20
26	50	50	20	20
27	50	50	20	20
28	50	50	20	20
29	50	50	20	100

DATE: 05-04-18
REVISED:

FN: 17-07-107
Sheet Number:
1 of 1

SCALE: 1"= 100'
0 100
GRID NORTH
WISCONSIN COUNTY COORDINATE
SYSTEM (DANE ZONE)

CONDO PLAT - TOPOGRAPHY

FOX HILL

LOT 2, CERTIFIED SURVEY MAP NO. 14442,
TOWN OF VERONA, DANE COUNTY, WISCONSIN

D'ONOFRIO KOTTKE AND ASSOCIATES, INC.
7530 Westward Way, Madison, WI 53717
Phone: 608.833.7530 • Fax: 608.833.1089
YOUR NATURAL RESOURCE FOR LAND DEVELOPMENT